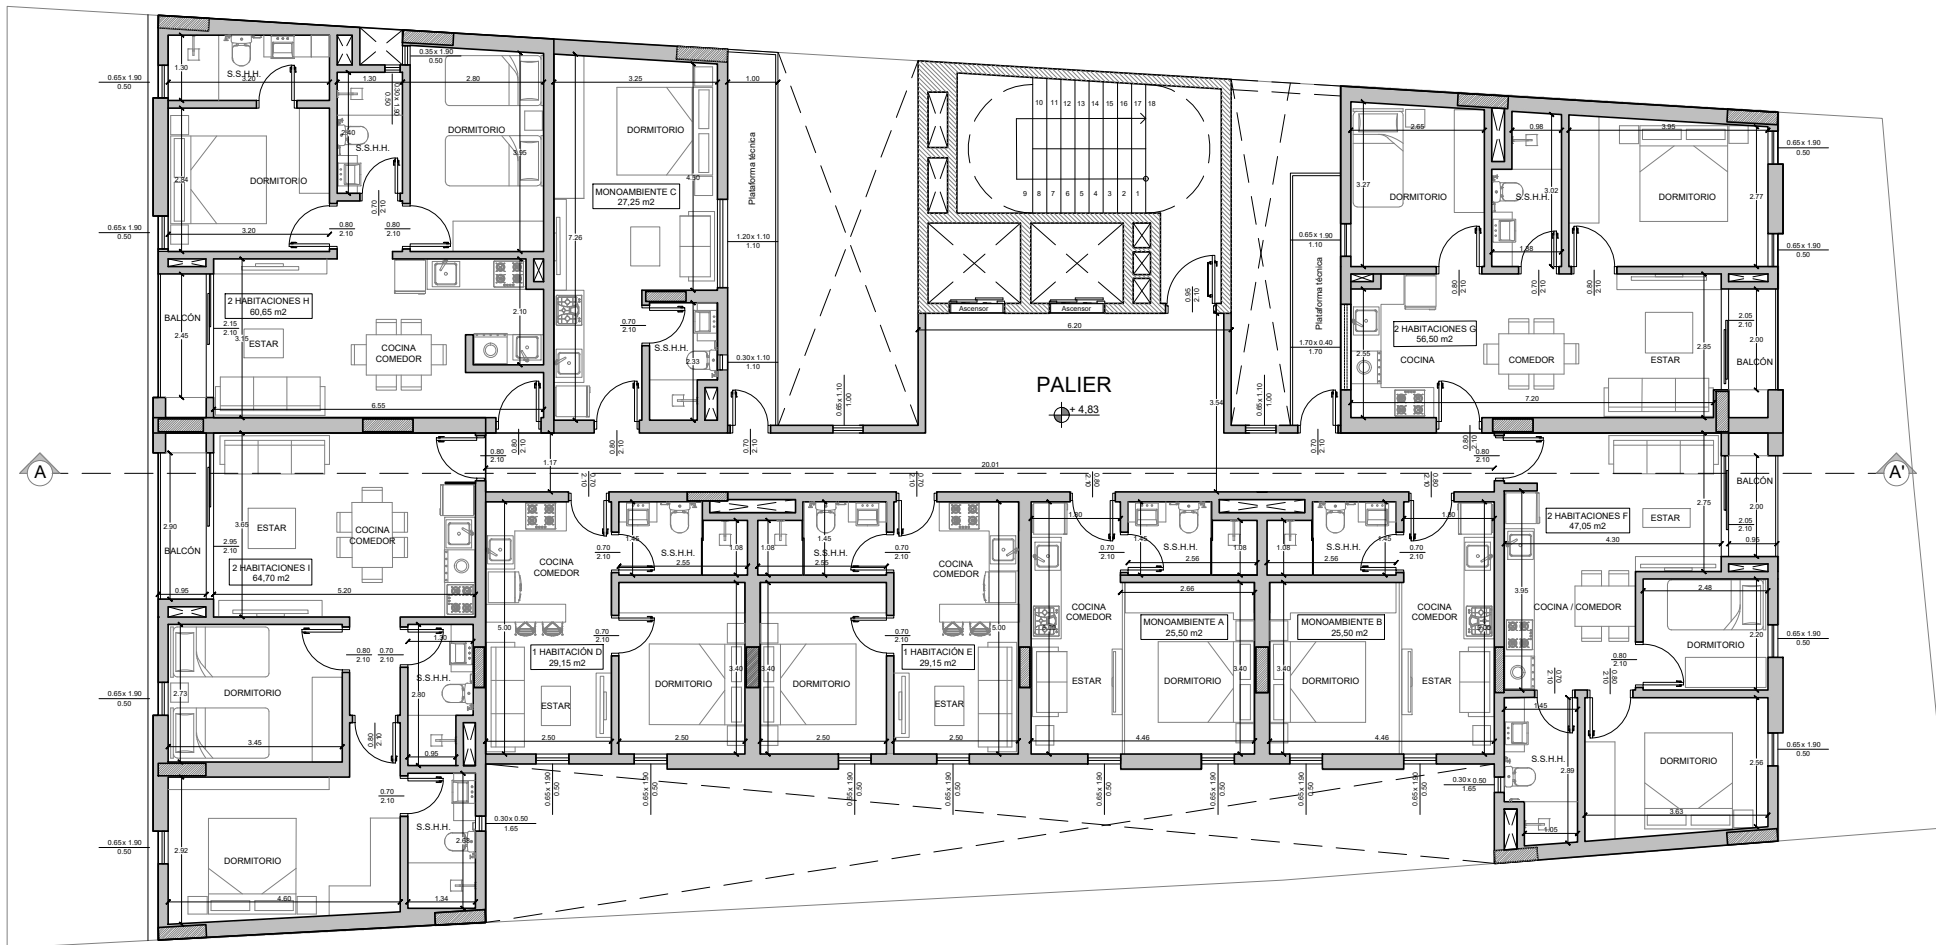


PLANTA TIPO

NIVEL 1-2-3-4-5-6